FilmL.A., Inc.
6255 W Sunset Blvd, 12th Floor
Hollywood, CA 90028
t: (213)977-8600 - f: (213)977-8601
www.filmla.com

Summary Information

Permit No: F00160712-D **Type of Permit:** FILMING **Release Date:** 01/17/2020

Production Company	TWENTIETH CENTURY FOX TELEVISION
Insured Company Name	TWENTIETH CENTURY FOX TELEVISION
Contact Phone No. 1	310-369-1000
Contact Phone No. 2	310-696-5734
Fax	
Address	10201 W PICO BLVD, BUILDING 1 LOS ANGELES, California 90064
Production Title	LONE STAR
Type of Production	TV Drama

Producer	Scott White
Director	Brad Buecker
1st AD	Jose Molinari
Production Manager	Chris Hayden
FilmL.A. Coordinator	Sarah Neubauer
Location Manager	Michael Paolillo
Primary Phone	Mobile - 310-493-1671
Secondary Phone	
Location Assistant	TBD TBD
Primary Phone	Mobile - 555-555-5555
Secondary Phone	

Fees

Total Permit Fee	$0.00
Number of Locations	1

NOT A PERMIT

FilmL.A., Inc.
6255 W Sunset Blvd, 12th Floor
Hollywood, CA 90028
t: (213)977-8600 - f: (213)977-8601
www.filmla.com

Summary Information

Location

Permit Number F00160712-D
Production Company TWENTIETH CENTURY FOX TELEVISI...
Insured Company TWENTIETH CENTURY FOX TELEVISI...
Production Title LONE STAR

Location Manager Michael Paolillo
Primary Phone Mobile - 310-493-1671
Secondary Phone

Location Address Franklin Parkway, Hwy 126 - Commerce Center Dr, Unincorporated Los Angeles County, CA, 91355

Location Type Road

Film Dates 1/17/2020 - 1/18/2020 13:00 - 07:00 2 days

Open or Closed to the Public Closed

Generic Conditions **THE CONSUMPTION OF ALCOHOLIC BEVERAGES AND THE USE OF DRUGS, INCLUDING MARIJUANA, ON LOCATION BY ANY CAST, CREW, OR INVITED GUESTS IS STRICTLY PROHIBITED.**
*Certain service and personnel fees required by jurisdictional agencies are not collected by FilmL.A. Any such fees must be paid directly to the appropriate agency, and a separate invoice will be provided to the permittee.
All vehicles must be parked on private property
Community Survey Obtained
FAA (UAS): Failure to adhere to any applicable limitations of UAS usage will result in immediate shutdown of UAS activity
FAA (UAS): Production company must notify Air Operations for LAPD (213-485-2600) and LAFD (818-756-8635) at least 1/2 hour prior to activity.
FAA (UAS): UAS may not be operated directly over any person, unless authorized by FAA
FAA (UAS): UAS must be operated at an altitude of no more than 400' above ground level
FAA (UAS): UAS Operator must conform with all FAA Regulations
FAA: Company must notify LASD AERO BUREAU at least 1/2 hour prior to activity, aerosgtnotification@lasd.org 562.421.2701.
FAA: LASD AERO BUREAU has been notified of aerial activity.
Must Maintain 5' Clearance on Sidewalks/Walkways
Must maintain local/emergency access
No cast or crew parking on area streets
No interference with merchant activity.
No Parking in handicap spaces at anytime.
No steps from trailers, trucks or motorhomes may be facing road
Number of uniformed officers listed on the permit is a minimum requirement. Permittee remains responsible for deploying a sufficient number of uniformed officers to provide traffic and crowd control to ensure the safety of the film crew and the public.
Traffic control must be done in accordance w/MUTCD
Traffic Officers Required
Uniformed officers shall have a copy of the film permit in their possession and are required to confirm that all traffic control signage devices are in place.

Please see attached documents 160712_FULL_FRANKLIN PKWY_CENTER COMMERCE_HWY 126_ ENG.pdf
20-FX019-76 Lorimer.pdf

Equipment on Location

Type	Quantity
4000 gal water truck	1
5 or 10 ton trucks	4
Cast/Crew vehicles	80
Condors	2
Cube Trucks	4
Generator	1
Stakebed Trucks	2

Personnel on Location

Type	Quantity
Cast	10
Crew	80
LA County FSA assigned	1
Sheriff/CHP	2

NOT A PERMIT

FilmL.A., Inc.
6255 W Sunset Blvd, 12th Floor
Hollywood, CA 90028
t: (213)977-8600 - f: (213)977-8601
www.filmla.com

Summary Information

Location

Permit Number F00160712-D
Production Company TWENTIETH CENTURY FOX TELEVISI...
Insured Company TWENTIETH CENTURY FOX TELEVISI...
Production Title LONE STAR

Location Manager Michael Paolillo
Primary Phone Mobile - 310-493-1671
Secondary Phone

Trailers	6
Vans	4

Filming Activities Aerial Photography with remote control aircraft. (UAS); Intermittent pedestrian control; Intermittent traffic control - 2 minutes standard; Wetdown; Precision driving; Car crash; Semi tractor trailer crash; Stunts: Over turned vehicles; Sparks; Can leave lane open in full closure with ITC to let workers exit the street; Drive ups; Hostess tray ; Russian arm; Condor with lights; ITC on Franklin Pkwy & Commerce Circle Dr; Generator on Franklin Pkwy; Serpate filming unit from other locations on 1/17 ;

Special Effects:

Type	No. Times Per Day	No. Takes Per Take
Sparks	6 - 10	6 - 10
Small Flame on tire	6 - 10	6 - 10

Jurisdiction **Political:** Los Angeles County - Supervisor District 5 **Police:** Los Angeles County Sheriff **Fire:** Los Angeles County Fire Department

Thomas Guide **Page:** 4459 **Grid:** G7

Coordinator Note COUNTY FIRE PERMIT 20-0060-32-81-76 FSA REQUIRED

Coordinator Note RIDER D REMOVED NIGHT FILMING RESTRICTION. NO RIDER FEE DUE. COORDINATOR ERROR.

Parking

Base Camp
Location Type : Other Location
28650 Braxton Ave, Newhall, CA, 91355

Crew Parking
Location Type : Other Location
COMMERCE CENTER DRIVE, VALENCIA, CA, 91355

NOT A PERMIT

DETOUR

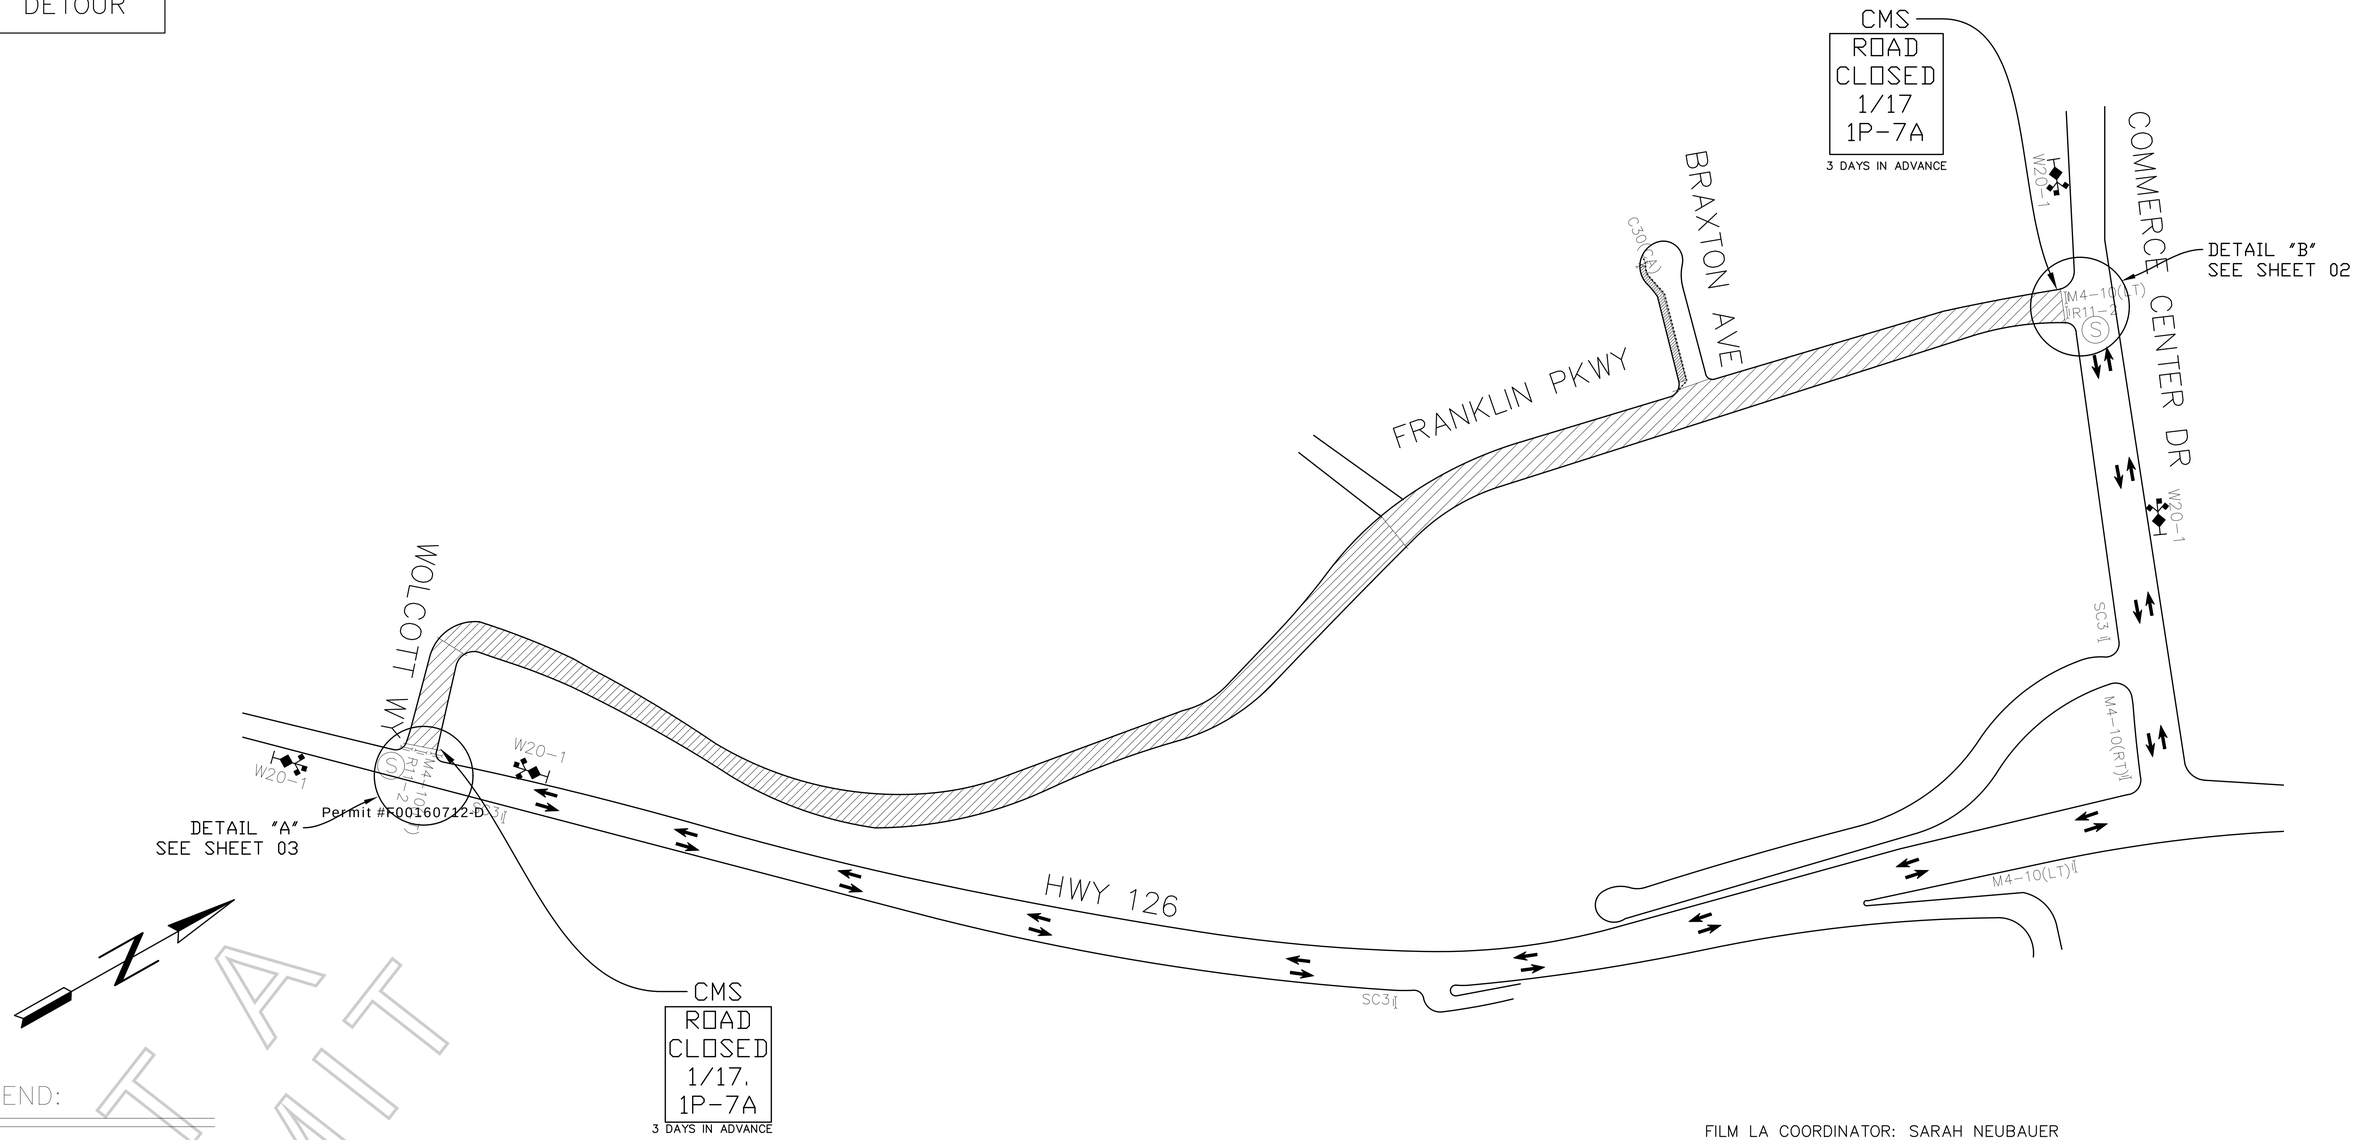

LEGEND:

- ADVANCE WARNING SIGN
- TYPE III BARRICADE
- SIGN ON TYPE III BARRICADE
- SIGN ON TYPE I BARRICADE
- 28" TRAFFIC CONE – REFLECTIVE
- FLASHING ARROW SIGN (FAS)
- CLOSURE/WORK AREA

GENERAL NOTES:

1. ALL SIGNING, DELINEATORS, CONES, BARRICADES, ETC, SHALL CONFORM TO THE STATE OF CALIFORNIA DEPARTMENT OF TRANSPORTATION (CALTRANS) STANDARD PLANS AND STANDARD SPECIFICATIONS, CALIFORNIA M.U.T.C.D, AND ANY ADDENDUMS THERTO AND AS SHOWN ON THESE PLANS.
WITH TRAFFIC SIGNALS OR CROSSWALKS.
CONES SHALL BE 28" MINIMUM HEIGHT REFLECTORIZED SLEEVES.

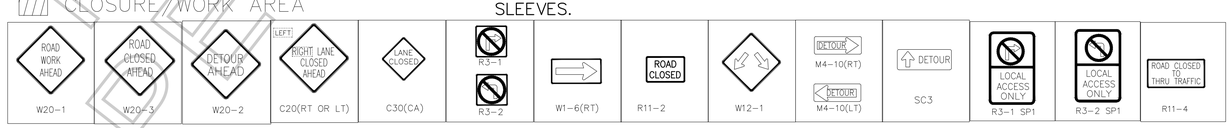

NOT A PERMIT

SIGNED 12/17

FILM LA COORDINATOR: SARAH NEUBAUER
FILM LA PERMIT # F-160712
1/17, 1300-0700

PROJECT/SHEET TITLE:	FULL CLOSURE OF FRANKLIN PKWY FROM HWY 126-COMMERCE CENTER DR W/S CURB OF BRAXTON AV, FRANKLIN PKWY-NORTH TO END,	DATE:	1/8/2020
		SCALE:	NOT TO SCALE
		DRAWN BY:	IR
		CHECKED BY:	JVJ
COMPANY/CONTACT:	20TH CENTURY FOX TV "LONE STAR" CHRIS AGNEW 323-260-4777 4PPS	PROJECT NO.:	
		JOB NO.:	
		FILE NO.:	
		SHEET NO.:	01 OF 03

APPROVED BY:

NAME/SIGNATURE TITLE DATE

NAME/SIGNATURE TITLE DATE

NAME/SIGNATURE TITLE DATE

REVISIONS			
NO.:	DATE:	DESCRIPTION:	BY:

Y:\Plans\Los Angeles\160712_FULL_FRANKLIN PKWY_CENTER COMMERCE_HWY 126_ ENG.dwg

DETAIL "B"

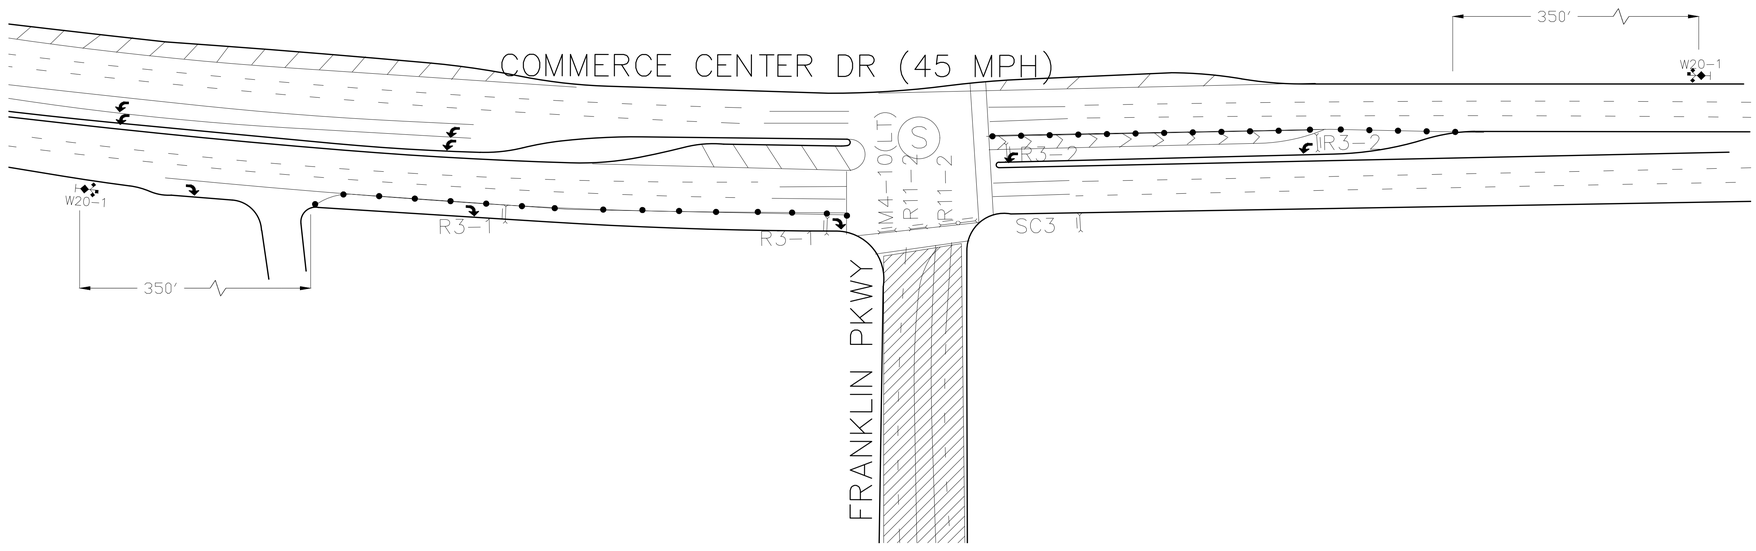

Permit #F00160712-D

LEGEND:

- ADVANCE WARNING SIGN
- TYPE III BARRICADE
- SIGN ON TYPE III BARRICADE
- SIGN ON TYPE I BARRICADE
- 28" TRAFFIC CONE – REFLECTIVE
- FLASHING ARROW SIGN (FAS)
- CLOSURE/WORK AREA

GENERAL NOTES:

1. ALL SIGNING, DELINEATORS, CONES, BARRICADES, ETC, SHALL CONFORM TO THE STATE OF CALIFORNIA DEPARTMENT OF TRANSPORTATION (CALTRANS) STANDARD PLANS AND STANDARD SPECIFICATIONS, CALIFORNIA M.U.T.C.D, AND ANY ADDENDUMS THERTO AND AS SHOWN ON THESE PLANS.
WITH TRAFFIC SIGNALS OR CROSSWALKS.
CONES SHALL BE 28" MINIMUM HEIGHT REFLECTORIZED SLEEVES.

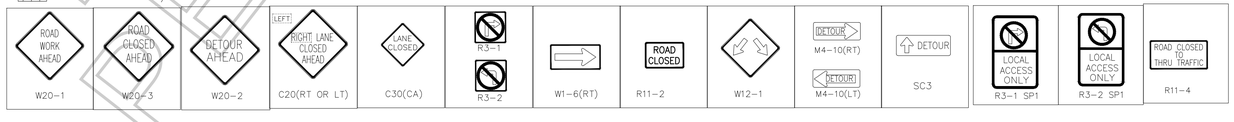

NOT A PERMIT

FILM LA COORDINATOR: SARAH NEUBAUER
FILM LA PERMIT # F-160712
1/17, 1300-0700

SIGNED 12/17

PROJECT/SHEET TITLE:	FULL CLOSURE OF FRANKLIN PKWY FROM HWY 126-COMMERCE CENTER DR W/S CURB OF BRAXTON AV, FRANKLIN PKWY-NORTH TO END,
COMPANY/CONTACT:	20TH CENTURY FOX TV "LONE STAR" CHRIS AGNEW 323-260-4777 4PPS
APPROVED BY:	NAME/SIGNATURE TITLE DATE NAME/SIGNATURE TITLE DATE NAME/SIGNATURE TITLE DATE

DATE:	1/8/2020
SCALE:	1"=50'
DRAWN BY:	IR
CHECKED BY:	JVJ
PROJECT NO.:	
JOB NO.:	
FILE NO.:	
SHEET NO.:	02 OF 03

REVISIONS			
NO.:	DATE:	DESCRIPTION:	BY:

Y:\Plans\Los Angeles\160712_FULL_FRANKLIN PKWY_CENTER COMMERCE_HWY 126_ ENG.dwg

DETAIL "A"

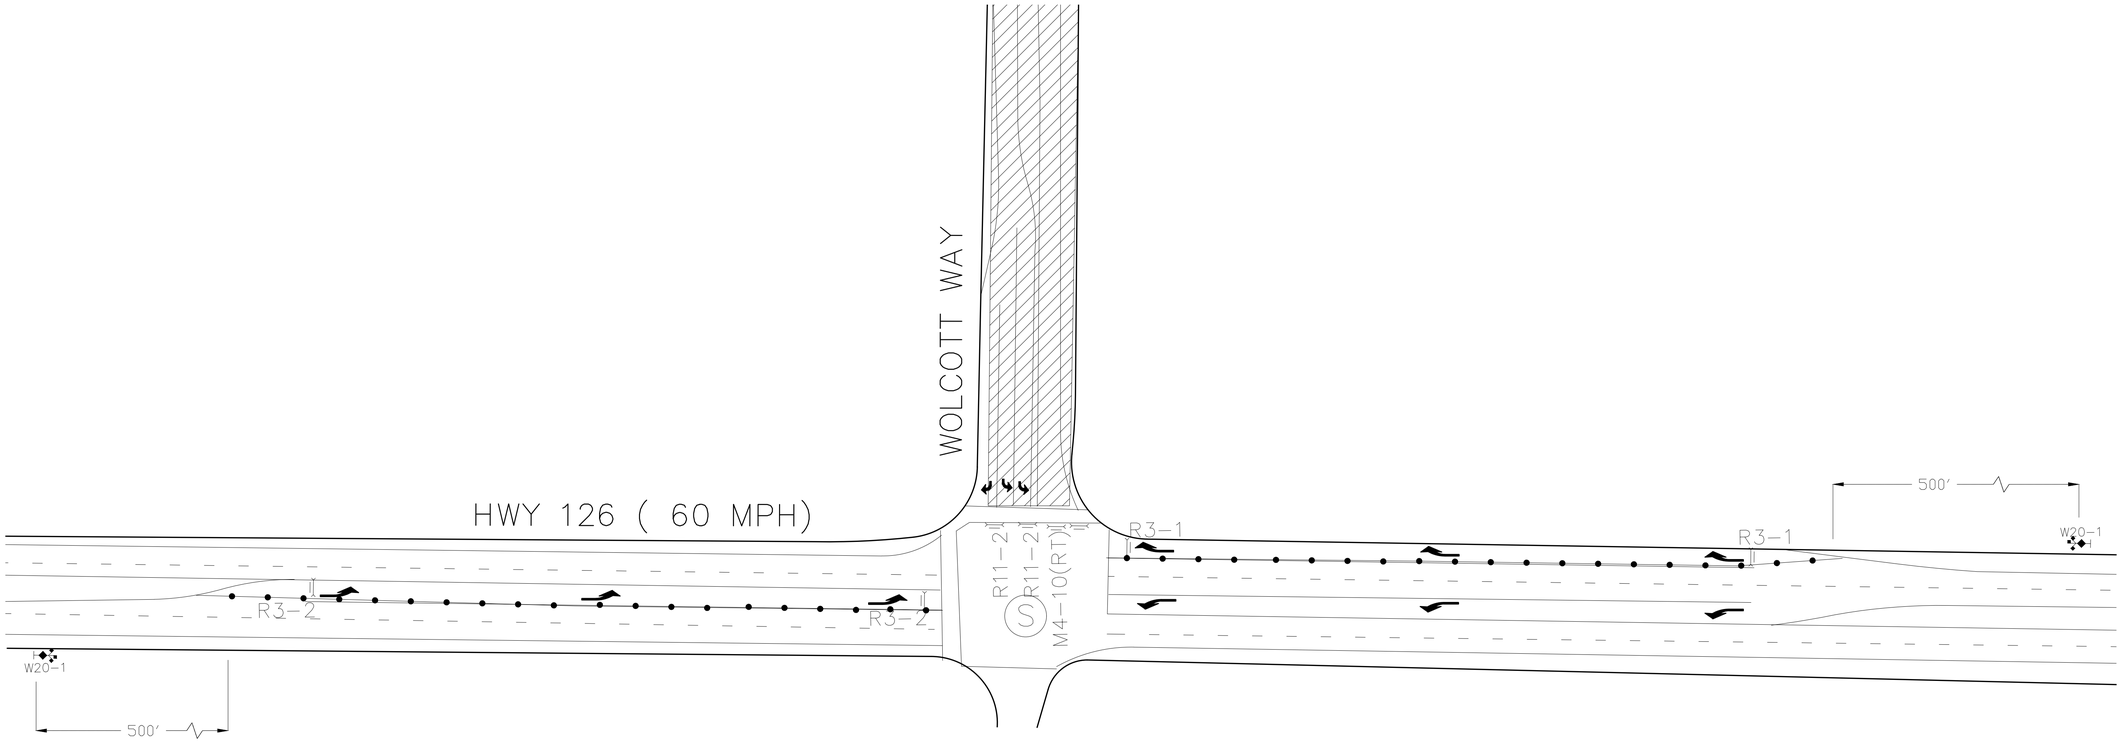

Permit #F00160712-D

LEGEND:

- ADVANCE WARNING SIGN
- TYPE III BARRICADE
- SIGN ON TYPE III BARRICADE
- SIGN ON TYPE I BARRICADE
- 28" TRAFFIC CONE REFLECTIVE
- FLASHING ARROW SIGN (FAS)
- CLOSURE/WORK AREA

GENERAL NOTES:

1. ALL SIGNING, DELINEATORS, CONES, BARRICADES, ETC, SHALL CONFORM TO THE STATE OF CALIFORNIA DEPARTMENT OF TRANSPORTATION (CALTRANS) STANDARD PLANS AND STANDARD SPECIFICATIONS, CALIFORNIA M.U.T.C.D, AND ANY ADDENDUMS THERTO AND AS SHOWN ON THESE PLANS.
WITH TRAFFIC SIGNALS OR CROSSWALKS.
CONES SHALL BE 28" MINIMUM HEIGHT REFLECTORIZED SLEEVES.

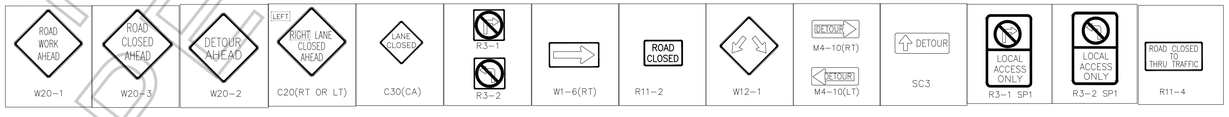

FILM LA COORDINATOR: SARAH NEUBAUER
FILM LA PERMIT # F-160712
1/17, 1300-0700

SIGNED 12/17

PROJECT/SHEET TITLE: FULL CLOSURE OF FRANKLIN PKWY FROM HWY 126-COMMERCE CENTER DR W/S CURB OF BRAXTON AV, FRANKLIN PKWY-NORTH TO END,	DATE: 1/8/2020
	SCALE: 1"=50'
	DRAWN BY: IR
	CHECKED BY: JVJ
COMPANY/CONTACT: 20TH CENTURY FOX TV "LONE STAR" CHRIS AGNEW 323-260-4777 4PPS	PROJECT NO.:
	JOB NO.:
	FILE NO.:
	SHEET NO.: 03 OF 03

APPROVED BY:

NAME/SIGNATURE TITLE DATE

NAME/SIGNATURE TITLE DATE

NAME/SIGNATURE TITLE DATE

REVISIONS

NO.:	DATE:	DESCRIPTION:	BY:

NOT A PERMIT

Y:\Plans\Los Angeles\160712_FULL_FRANKLIN PKWY_CENTER COMMERCE_HWY 126_ ENG.dwg

COUNTY OF LOS ANGELES FIRE DEPARTMENT
FIRE PREVENTION DIVISION - PUBLIC SAFETY & FILM UNIT

14425 Olive View Drive, Sylmar, California 91342
Office (818) 364-8240 FAX (818) 364-8242
psfu@fire.lacounty.gov

SPECIAL EFFECTS PERMIT

IN ACCORDANCE WITH CHAPTER 1, SECTION 105, AND CHAPTER 48 OF THE 2017 L.A. COUNTY FIRE CODE AND/OR IN ACCORDANCE WITH TITLE 19, CALIFORNIA CODE OF REGULATIONS, FOR THE FOLLOWING:

This permit shall constitute permission to use pyrotechnic special effects, open flame, flammable or combustible liquids and gases, welding, and the parking of motor vehicles in any building or location for the purpose of motion picture and television commercial production. This permit allows for the purchase, transport, storage, use and disposal of the prescribed pyrotechnical devices listed below. The Special Effects Permit fee is $288.00.

Permit Number: 20-FX019-76 **Film Permit Number:** 20-0060-76 / 160712

Production Title: 911 Lone Star
Production Company: 20th Century Fox Television
Location Manager: Michael Paolilo
Phone Number: (310) 493-1671

Pyro-technician in Charge: James Lorimer
State Fire Marshal License: 3539-06
Cell Phone Number: (818) 515-4719
Office Phone Number:
FAX Number:
Email: jbleffects@yahoo.com

Pyrotechnic Assistant: Doug Passarell
State Fire Marshal License: 2906-06
Additional:
Cellphone Number: (562) 243-1109
Email: pastabelly@msn.com

FX Location: Franklin Parkway, Hwy126 - Commerce Center Dr Santa Clarita CA 91355 **Date:** 01/17/2020 **Time:** 1300-0700

Additional Location: **Date:** **Time:**

Description of FX Scene: Simulated car being dragged down the street under a semi-truck being sparking with small flame on tire.

Storage Type: ☐ Magazine ☐ Day Box ☐ Premade ☐ Mixed on Site

Lifters: _____ 1 oz. _____ 2 oz. _____ 3 oz. _____ 4 oz. _____ 6 oz. _____ 8 oz. _____ 12 oz.

Loose Black Powder: _____ **Other Powder:** _____

Sparks/Squibs: _____ Z16A _____ Z17 _____ Z17A _____ D60-1 _____ D60-3 _____ D60-6
_____ D80-1/2 _____ D80-1 _____ D80-2 _____ SD70-4 _____ SD40 _____ SD100

Other Squibs: (50) K-A theatrical sparks producing devices

Primacord: _____ feet _____ grain _____ feet _____ grain _____ feet _____ grain

Smoke: White: _____ Black: _____ Other: _____

Flammable Liquids: Gasoline: _____ Diesel: _____ Rubber Cement: _____

Propane: Tanks: 1 Size: 5 gallons Tanks: _____ Size: _____ Tanks: _____ Size: _____

Other Flammables: Small flame Bar

REQUIREMENTS: Maintain minimum 15'-20' distance from all combustibles. SFX to be conducted on black top surface, concrete or dirt clear of all combustibles. Any combustibles in proximity to any open flame or sparks must be removed or fire treated. No minors.

Assignment: ☐FSO ☒FSA ☐FI
Water truck(s)/extinguishers: (2) CO2 & (2) H2O (1) 4000wt

ISSUED BY: Insp: Al Hugo **DATE:** 1/16/2020

******HARD COPY REQUIRED ON-SITE******

NOT A PERMIT

COUNTY OF LOS ANGELES FIRE DEPARTMENT
FIRE PREVENTION DIVISION - PUBLIC SAFETY & FILM UNIT

14425 Olive View Drive, Sylmar, California 91342
Office (818) 364-8240 FAX (818) 364-8242
psfu@fire.lacounty.gov

SPECIAL EFFECTS PERMIT

IN ACCORDANCE WITH CHAPTER 1, SECTION 105, AND CHAPTER 48 OF THE 2017 L.A. COUNTY FIRE CODE AND/OR IN ACCORDANCE WITH TITLE 19, CALIFORNIA CODE OF REGULATIONS, FOR THE FOLLOWING:

This permit shall constitute permission to use pyrotechnic special effects, open flame, flammable or combustible liquids and gases, welding, and the parking of motor vehicles in any building or location for the purpose of motion picture and television commercial production. This permit allows for the purchase, transport, storage, use and disposal of the prescribed pyrotechnical devices listed below. The Special Effects Permit fee is $288.00.

NOT A PERMIT

******HARD COPY REQUIRED ON-SITE******